SECTION A-A

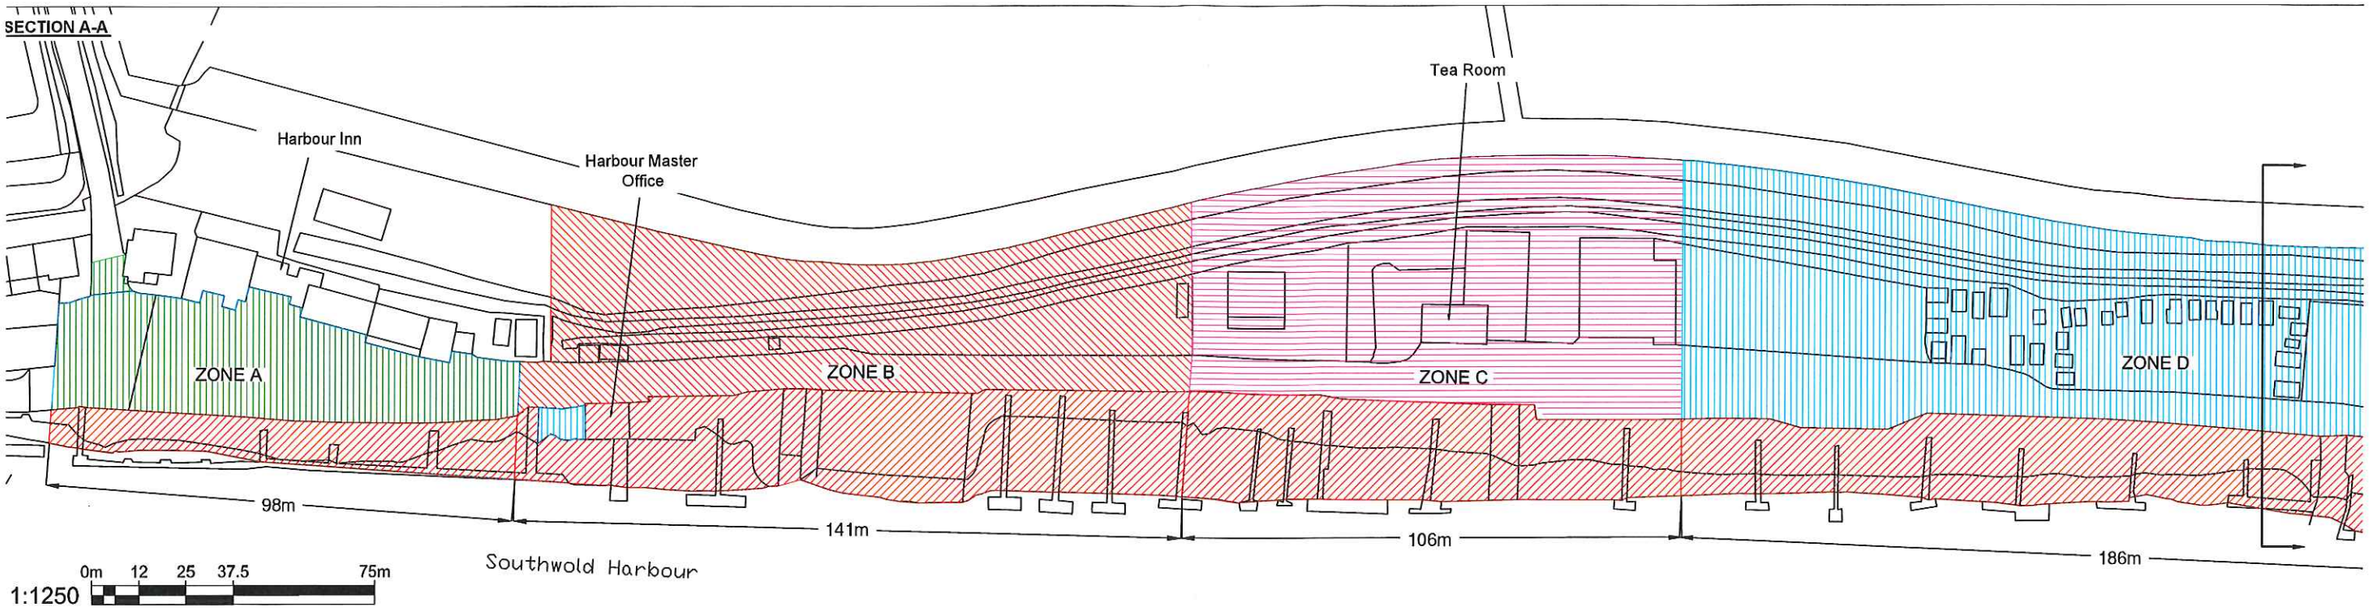

SECTION B-B

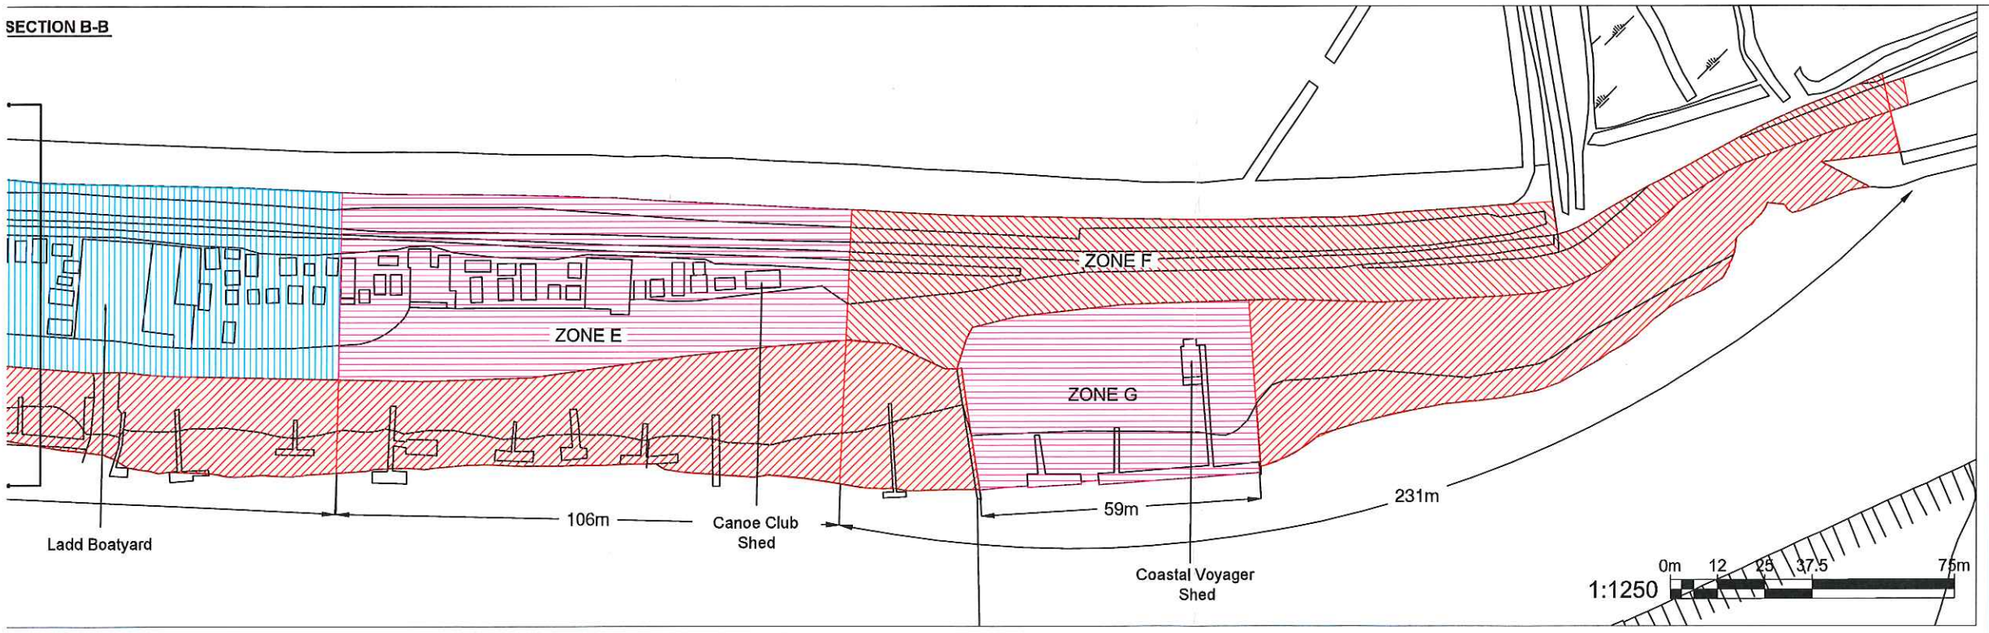

Key

- No Restriction
- No Parking
- No Parking on Foreshore
- Business Customers Only
- Permit Holders Only

NOTES:

This drawing is produced for use in the project only and may not be used for any other purpose. NPS Property Consultants Ltd accept no liability for the use of this drawing other than the purpose for which it was intended in connection with this project as recorded on the title block of this document and the date of issue.

This drawing may not be reproduced in any form without prior written agreement.

Do not scale from this drawing, use written dimensions only.

REVISED BY:	DATE:	CHECKED BY:	DATE:

SCALE BAR

PURPOSE OF ISSUE

FILE STATUS CODE

© COPYRIGHT NPS GROUP
Ordnance Survey mapping reproduced by Crown Copyright database right under 100042052 (c)2011

NPS Property Consultants L
NAME OF BUILDING
STREET, CITY
COUNTY, POSTCODE
TEL: 0XXXX XXXXXX FAX: 0XXXX XXXXXX
EMAIL: yourmail@nps.co.uk
Head Office:
Other Office locations can be found on our website

CLIENT
WAVENEY DISTRICT COUNCIL

PROJECT
SOUTHWOLD HABOUR PARKING

TITLE
PARKING ZONES

SCALES	DATE	DRAWN	CHEC
SEE INDIVIDUAL SECTIONS	19 FEBRUARY 2014	CEM	TR

FILE / DRAWING NAME

PROJECT NR	DRAWING FIELDS	UNIQUE NR	REV C