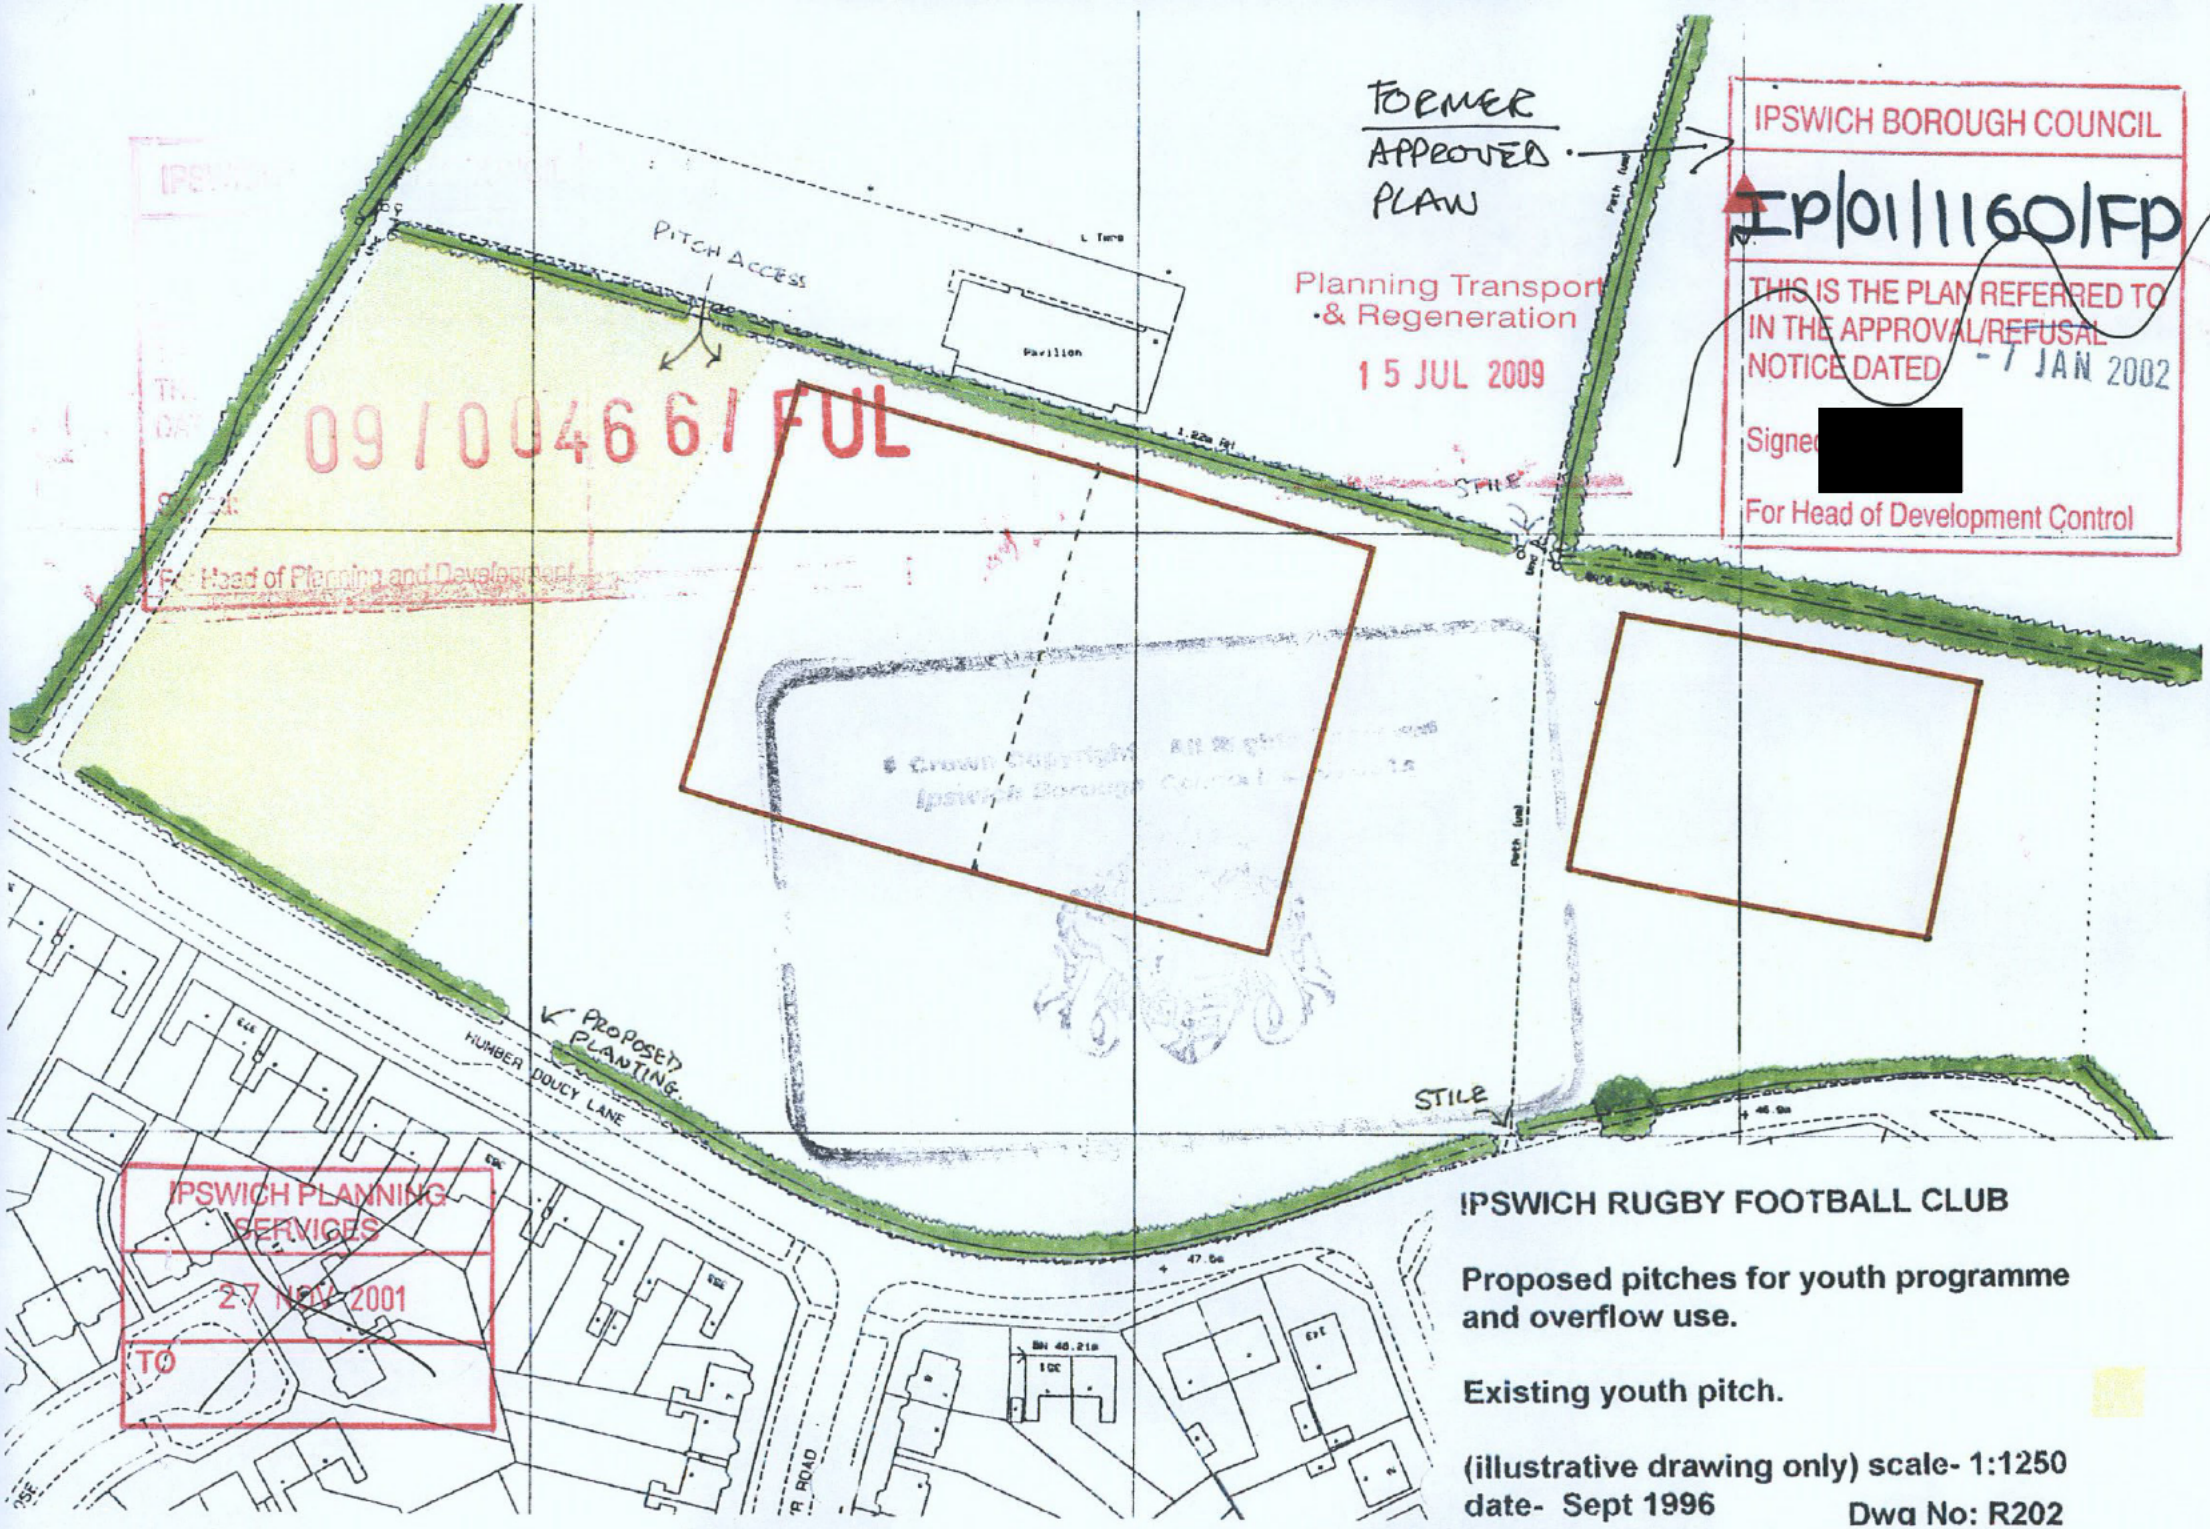

IPSWICH RUGBY FOOTBALL CLUB

Proposed pitches for youth programme and overflow use.

Existing youth pitch.

(illustrative drawing only) scale- 1:1250
date- Sept 1996 **Dwg No: R202**